HIGHLAND COMMONS

A CITYSIDE HOMES COMMUNITY



ENERGY STAR

HOUSTON'S BEST PRISM AWARDS GHBA 2024

BUILDER DEVELOPED
COMMUNITY OF THE YEAR







$391,340 - $458,390

FENCED YARDS	COMMUNITY POOL AND PARK	PRIVATE DRIVEWAYS

DISCOVER YOUR SPACE™

WWW.CITYSIDEHOMES.COM

832-540-7209

PACKAGE 1 | UNIT: 1118, 1122, 1125





PACKAGE 2 | UNITS: 1128, 1130, 1131






PACKAGE 3 | UNITS: 1116, 1124







PACKAGE 4 | UNITS: 1114, 1120, 1127

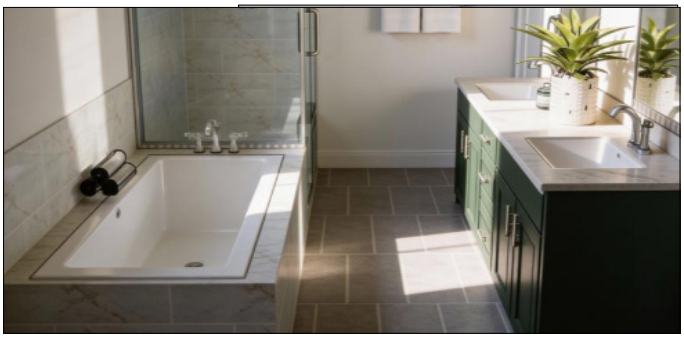9272 PLAN | 1,808 SQ. FT.

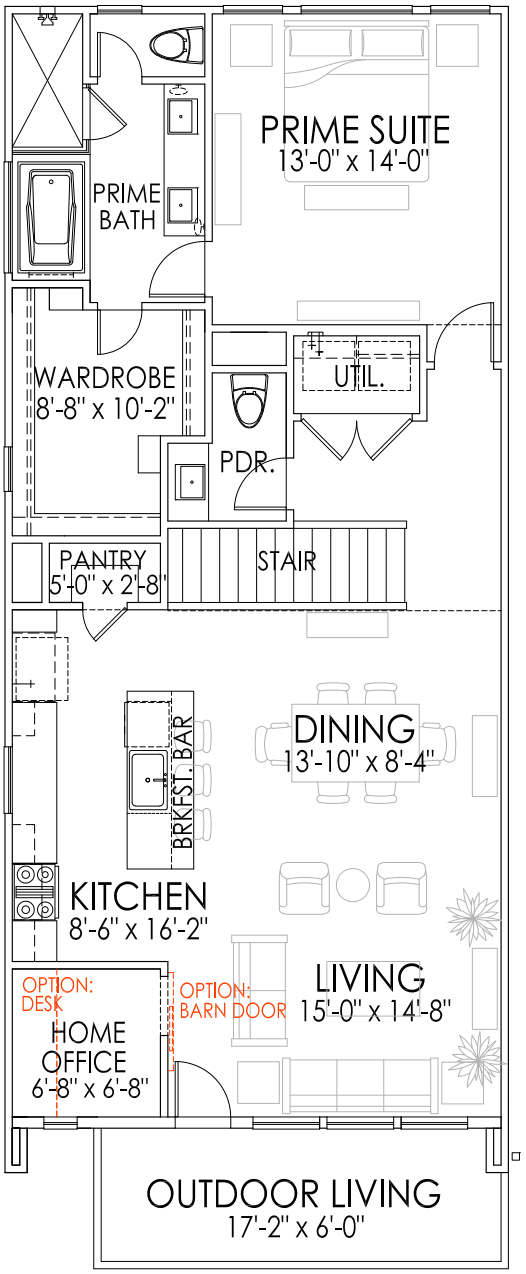

SECOND FLOOR

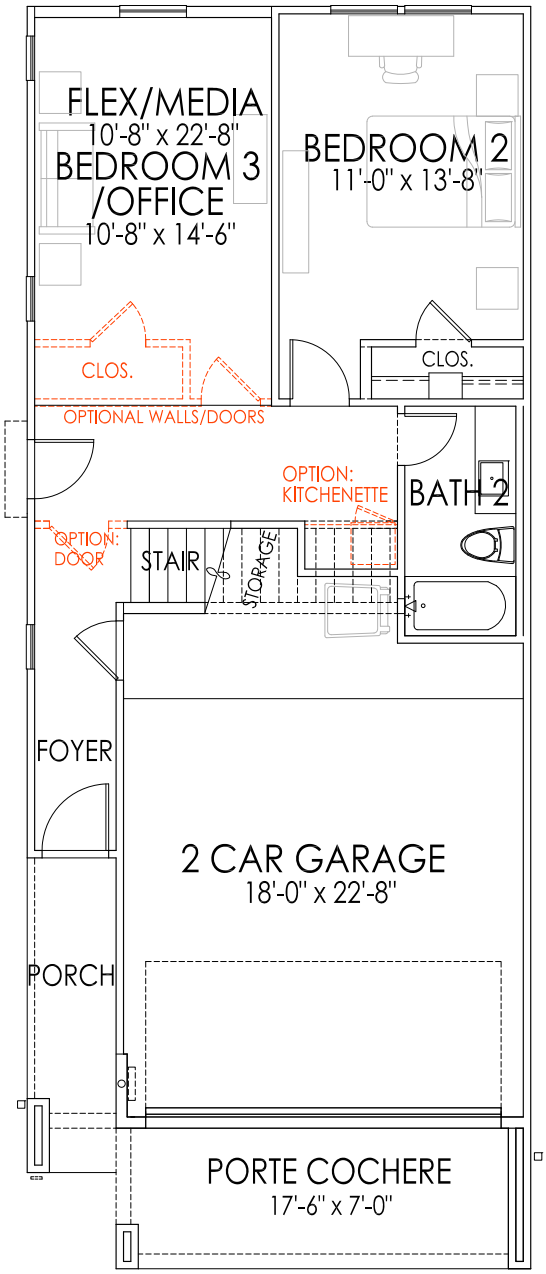


FIRST FLOOR


SQUARE FOOTAGES

FIRST FLOOR:	674
SECOND FLOOR:	1134
TOTAL LIVING:	1808 S.F.


9381 PLAN | 2,250 SQ. FT.

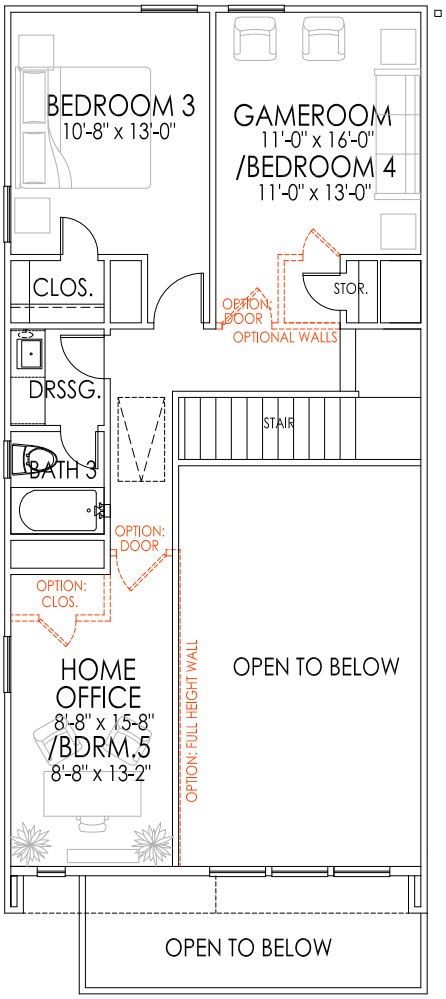

THIRD FLOOR

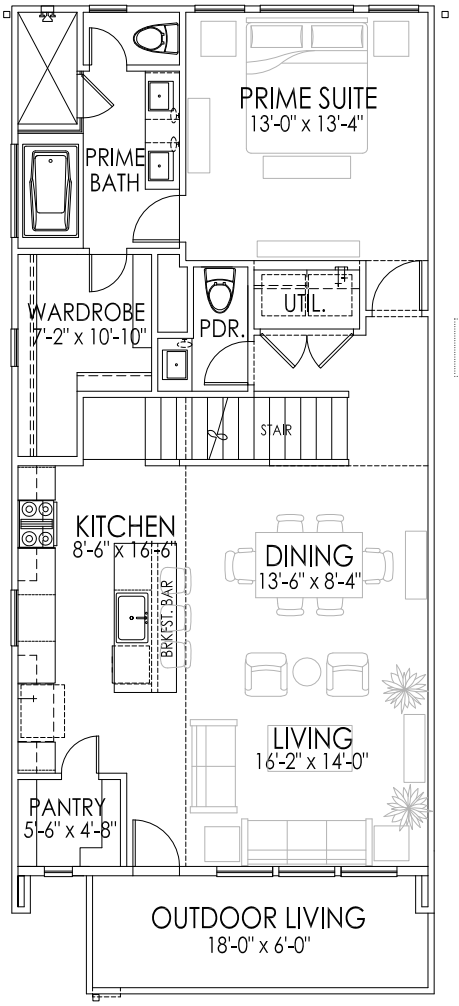


SECOND FLOOR

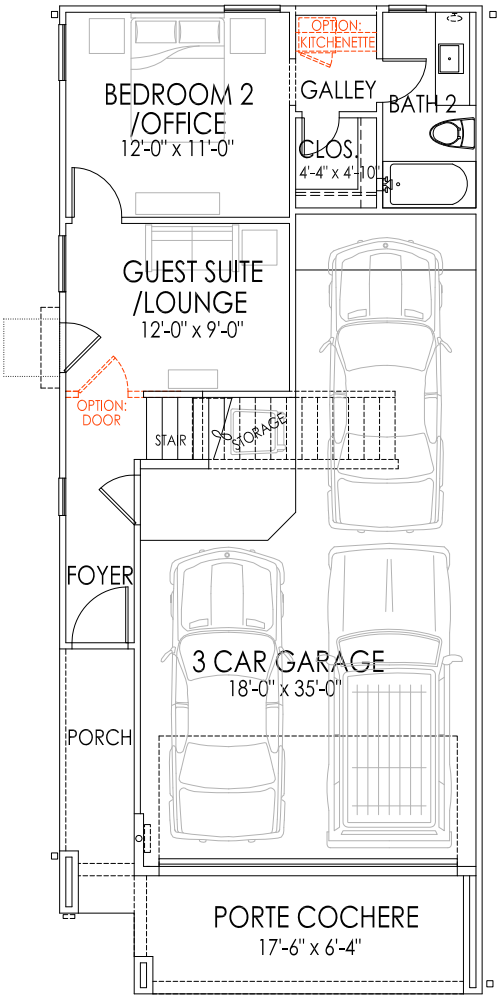

FIRST FLOOR

SQUARE FOOTAGES		
FIRST FLOOR:	468	
SECOND FLOOR:	1044	
THIRD FLOOR:	738	
CONDITIONED LIVING:	2250	S.F.
OUTDOOR LIVING:	112	
TOTAL LIVING:	2362	S.F.

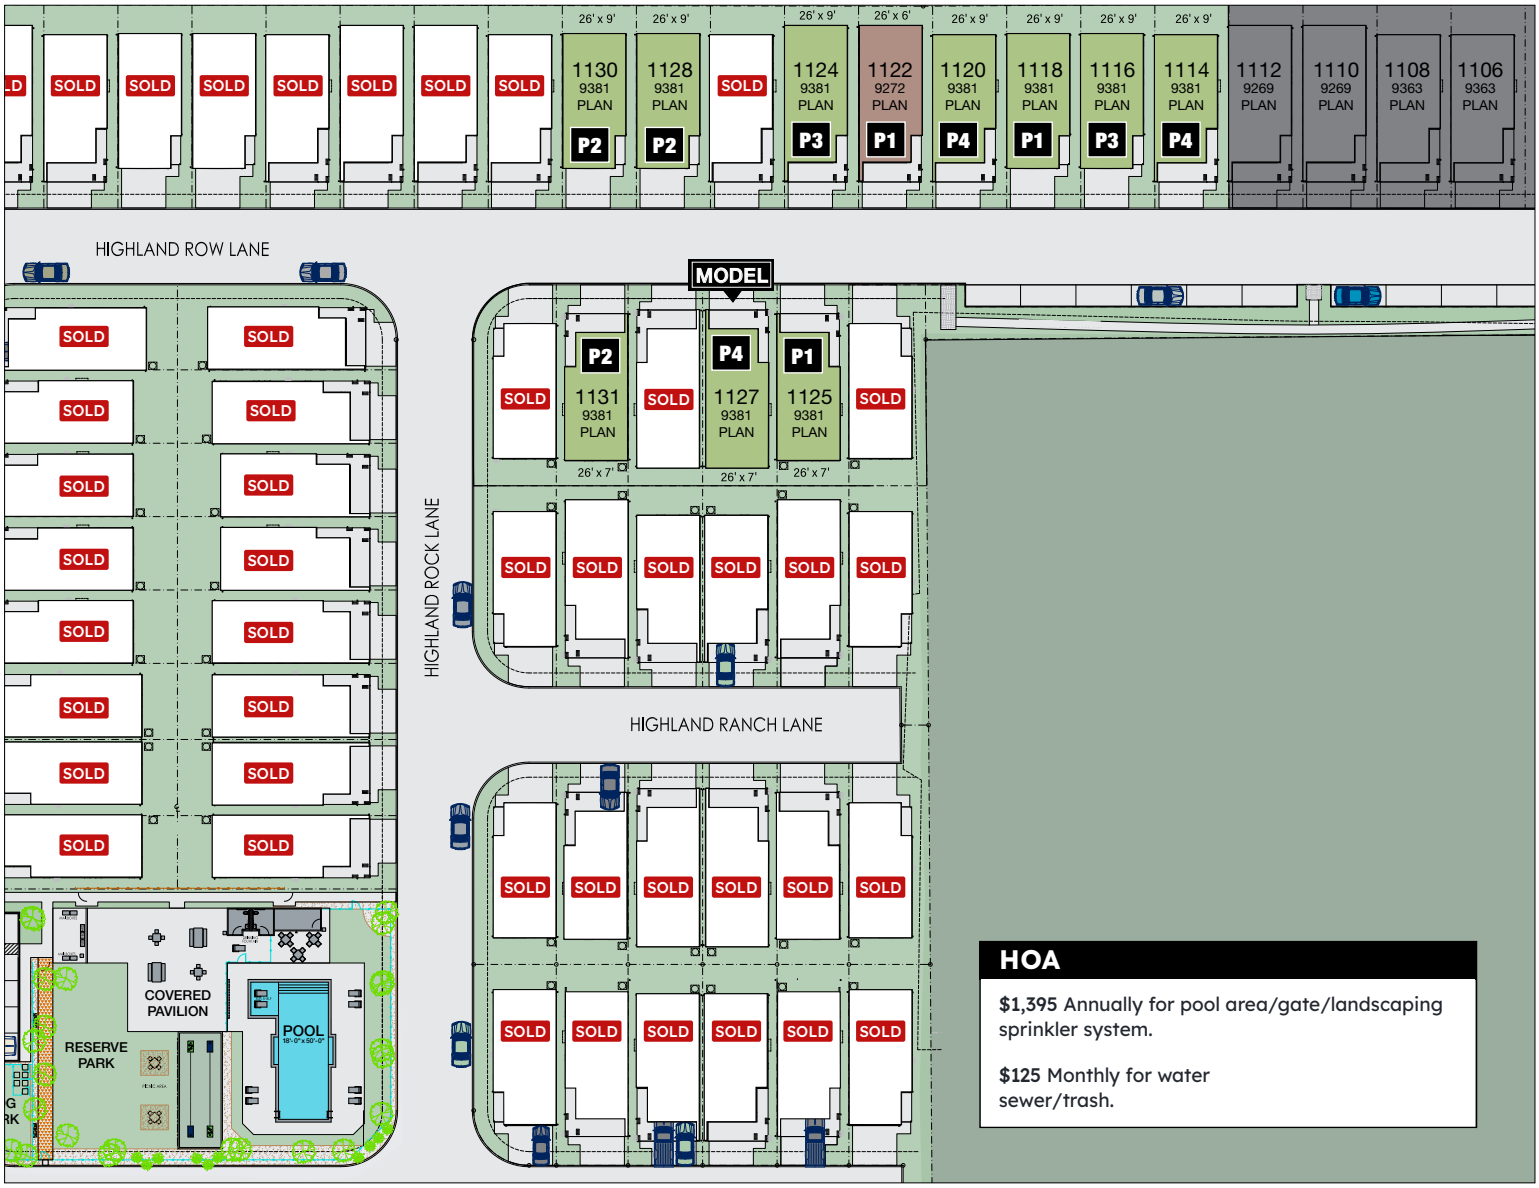

*Siteplan is not to scale.

MODEL

1127 Highland Row Ln P4

MODEL

4-5 Beds	3/1 Baths	2250 Sq. Ft.	9381 Plan

SOLD

1212 Highland Row Ln P1

SOLD

4-5 Beds	3/1 Baths	2250 Sq. Ft.	9381 Plan

AVAILABLE JANUARY 2027

1114 Highland Row Ln P4

$453,915

4-5 Beds	3/1 Baths	2250 Sq. Ft.	9381 Plan

AVAILABLE JANUARY 2027

1116 Highland Row Ln P3

$452,415

4-5 Beds	3/1 Baths	2250 Sq. Ft.	9381 Plan

AVAILABLE NOVEMBER 2026

1118 Highland Row Ln P1

$452,415

4-5 Beds	3/1 Baths	2250 Sq. Ft.	9381 Plan

AVAILABLE NOVEMBER 2026

1120 Highland Row Ln P4

$458,390

4-5 Beds	3/1 Baths	2250 Sq. Ft.	9381 Plan

MOVE IN READY

1122 Highland Row Ln P1

$391,340

3 Beds	2/1 Baths	1808 Sq. Ft.	9272 Plan

MOVE IN READY

1124 Highland Row Ln P3

$452,415

4-5 Beds	3/1 Baths	2250 Sq. Ft.	9381 Plan

MOVE IN READY

1125 Highland Row Ln P1

$452,415

4-5 Beds	3/1 Baths	2250 Sq. Ft.	9381 Plan

MOVE IN READY

1128 Highland Row Ln P2

$452,415

4-5 Beds	3/1 Baths	2250 Sq. Ft.	9381 Plan

MOVE IN READY

1130 Highland Row Ln P2

$452,415

4-5 Beds	3/1 Baths	2250 Sq. Ft.	9381 Plan

MOVE IN READY

1131 Highland Row Ln P2

$452,415

4-5 Beds	3/1 Baths	2250 Sq. Ft.	9381 Plan

MICHAEL GUINN
New Home Representative
832-540-7209

FOR NEW HOME SALES CONTACT CITYSIDE HOMES!

10.13.26